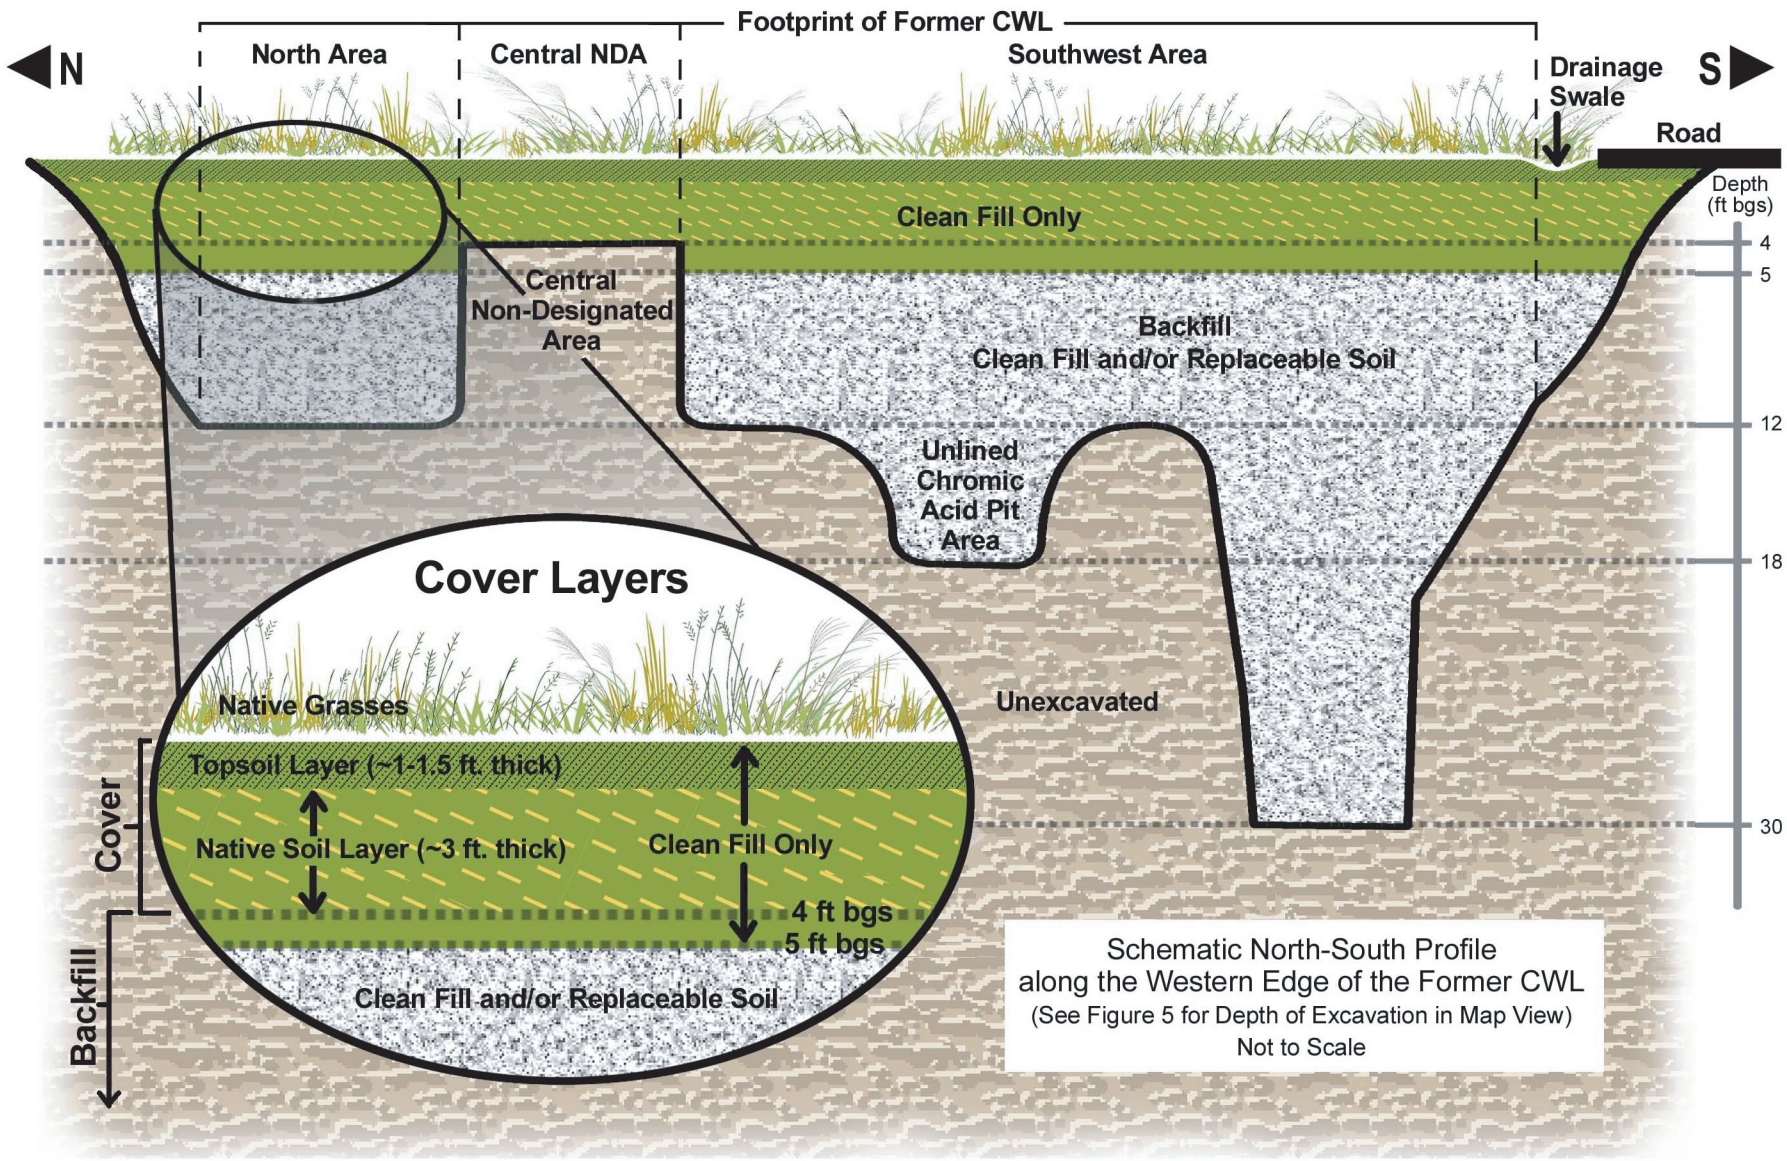

840857.01100000 A8

Figure 8
Schematic of the CWL Excavation Backfill and Cover Layers