REV. NO.	DATE	DESCRIPTION OF REVISION	REV. BY	ENG	CHKD BY	APPVD BY
1	12.08.06	SWMU/AOC LOCATIONS UPDATED	D.T.	E.K.	E.K.	E.K.

PROJECT MANAGER: E. KAMMERER | DRAWN BY: D. TAYLOR | DATE: 02.27.06

TerranearPMC, LLC
222 VALLEY CREEK BOULEVARD
SUITE 210
EXTON, PA 19341-2843
(610) 862-5000 PHONE
(610) 862-5050 FAX

ATTACHMENT 12
SCALE DRAWING OF THE OB/OD AREA AND THE OB/OD UNIT

Fort Wingate Depot Activity
McKinley County, New Mexico
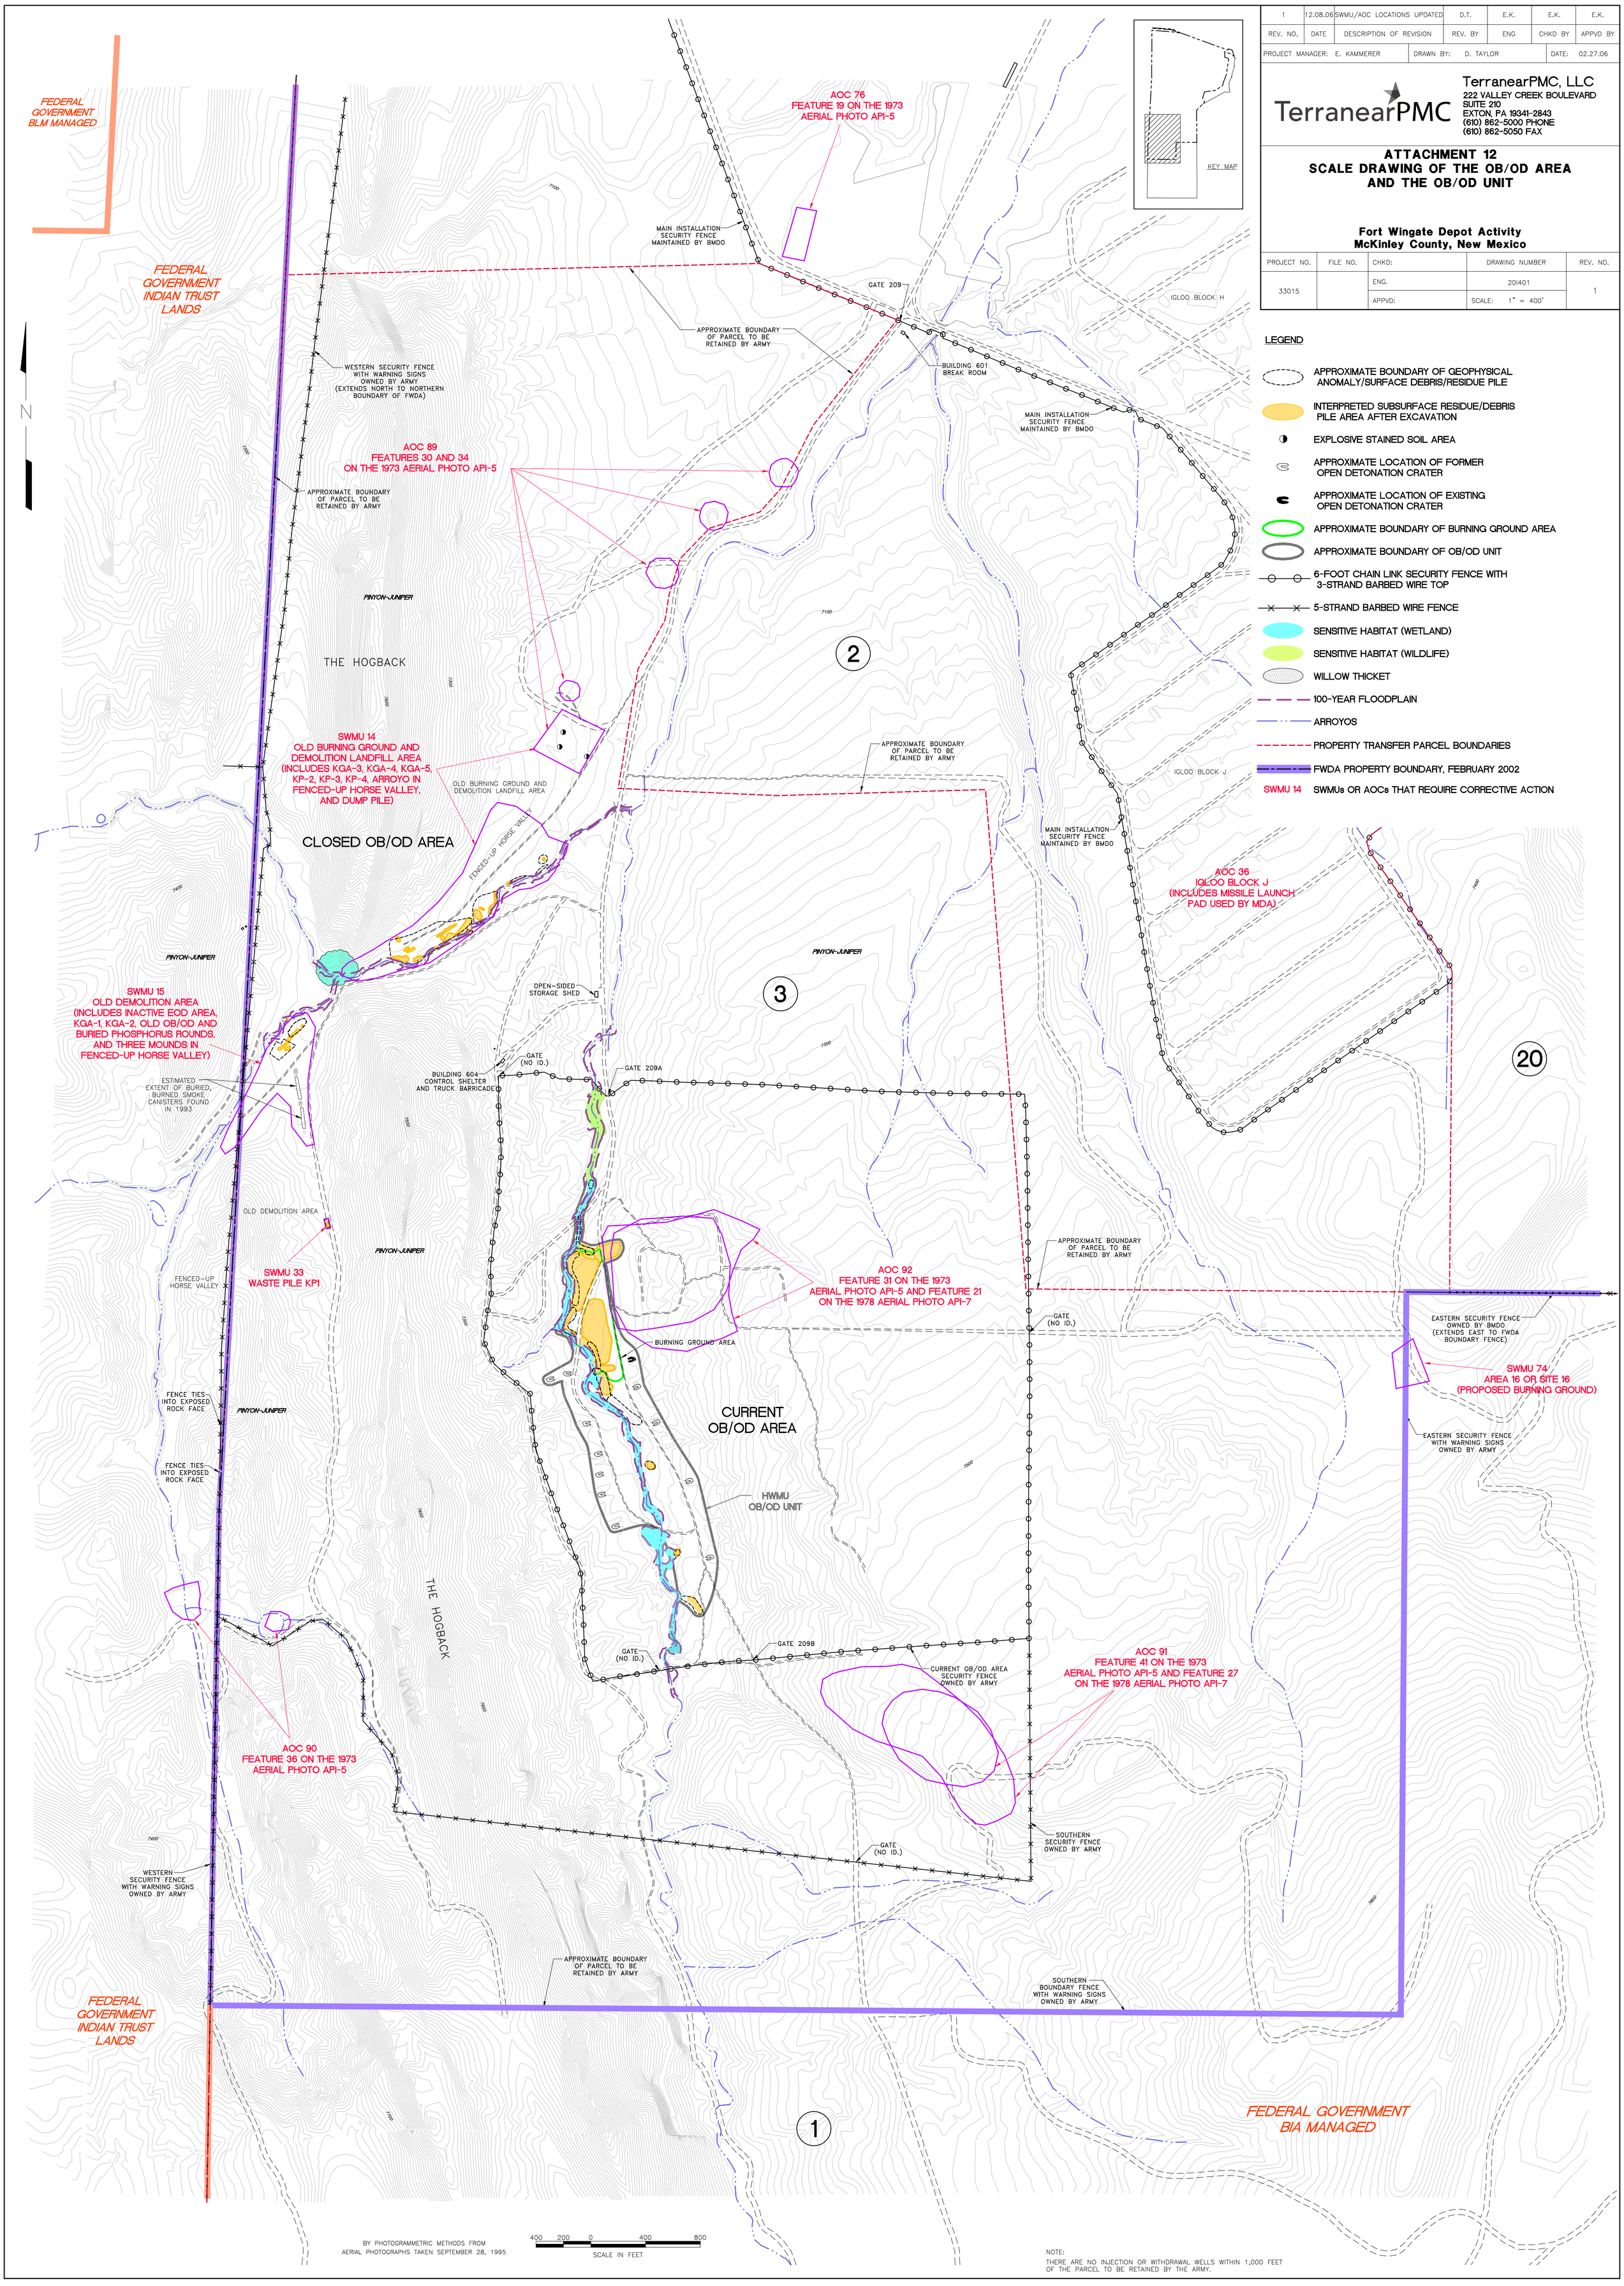
PROJECT NO.	FILE NO.	CHKD:	DRAWING NUMBER	REV. NO.
33015		ENG.	201401	1
		APPVD:	SCALE: 1" = 400'