Section 4
Process Flow Sheet
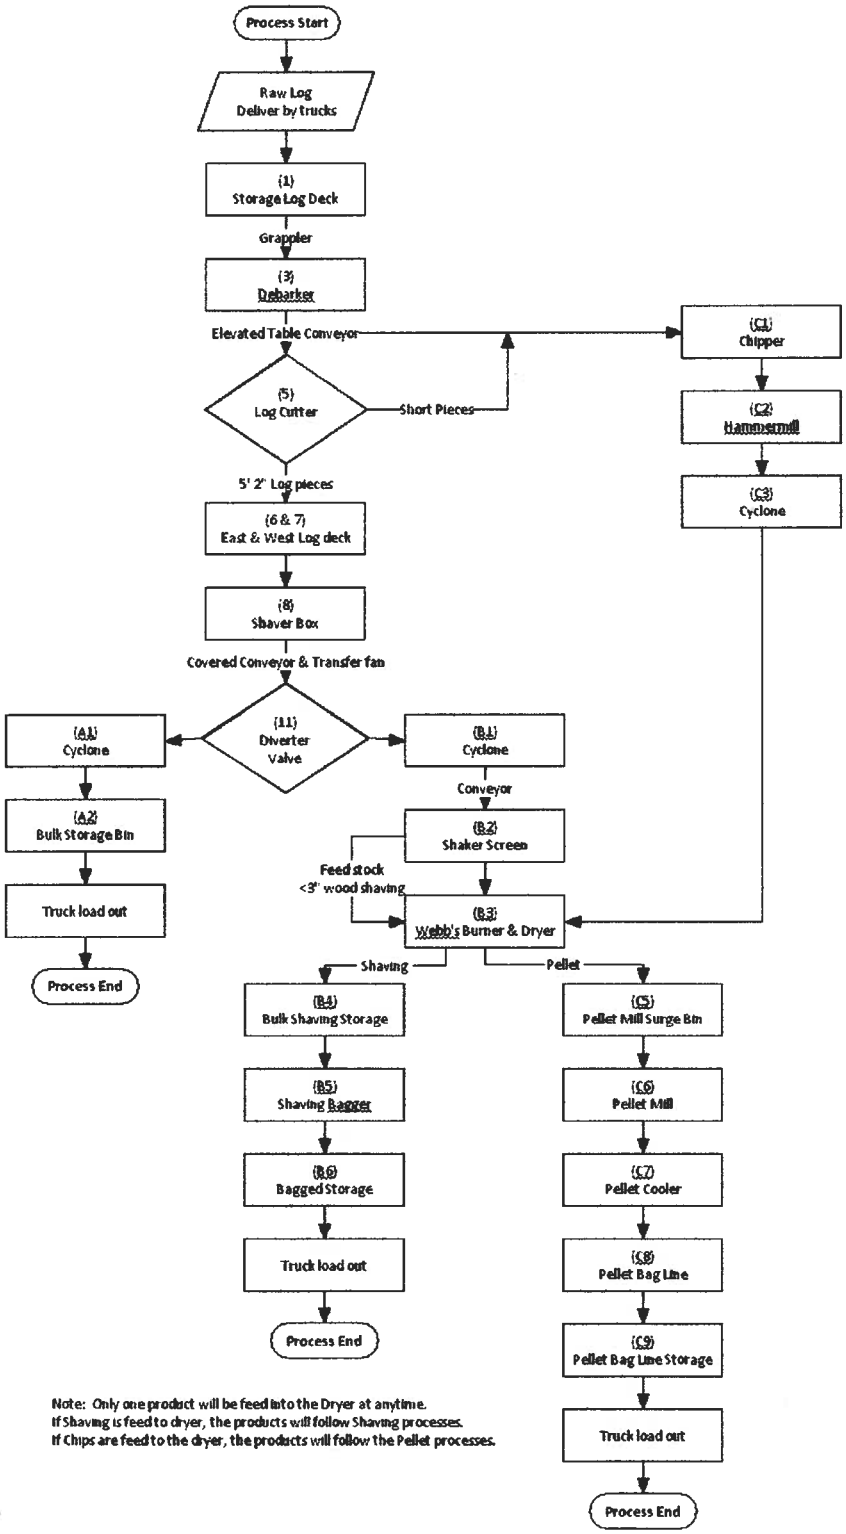
Premier Pellets Proposed Shaving, Pellet, and Bagging Facility