DP-170

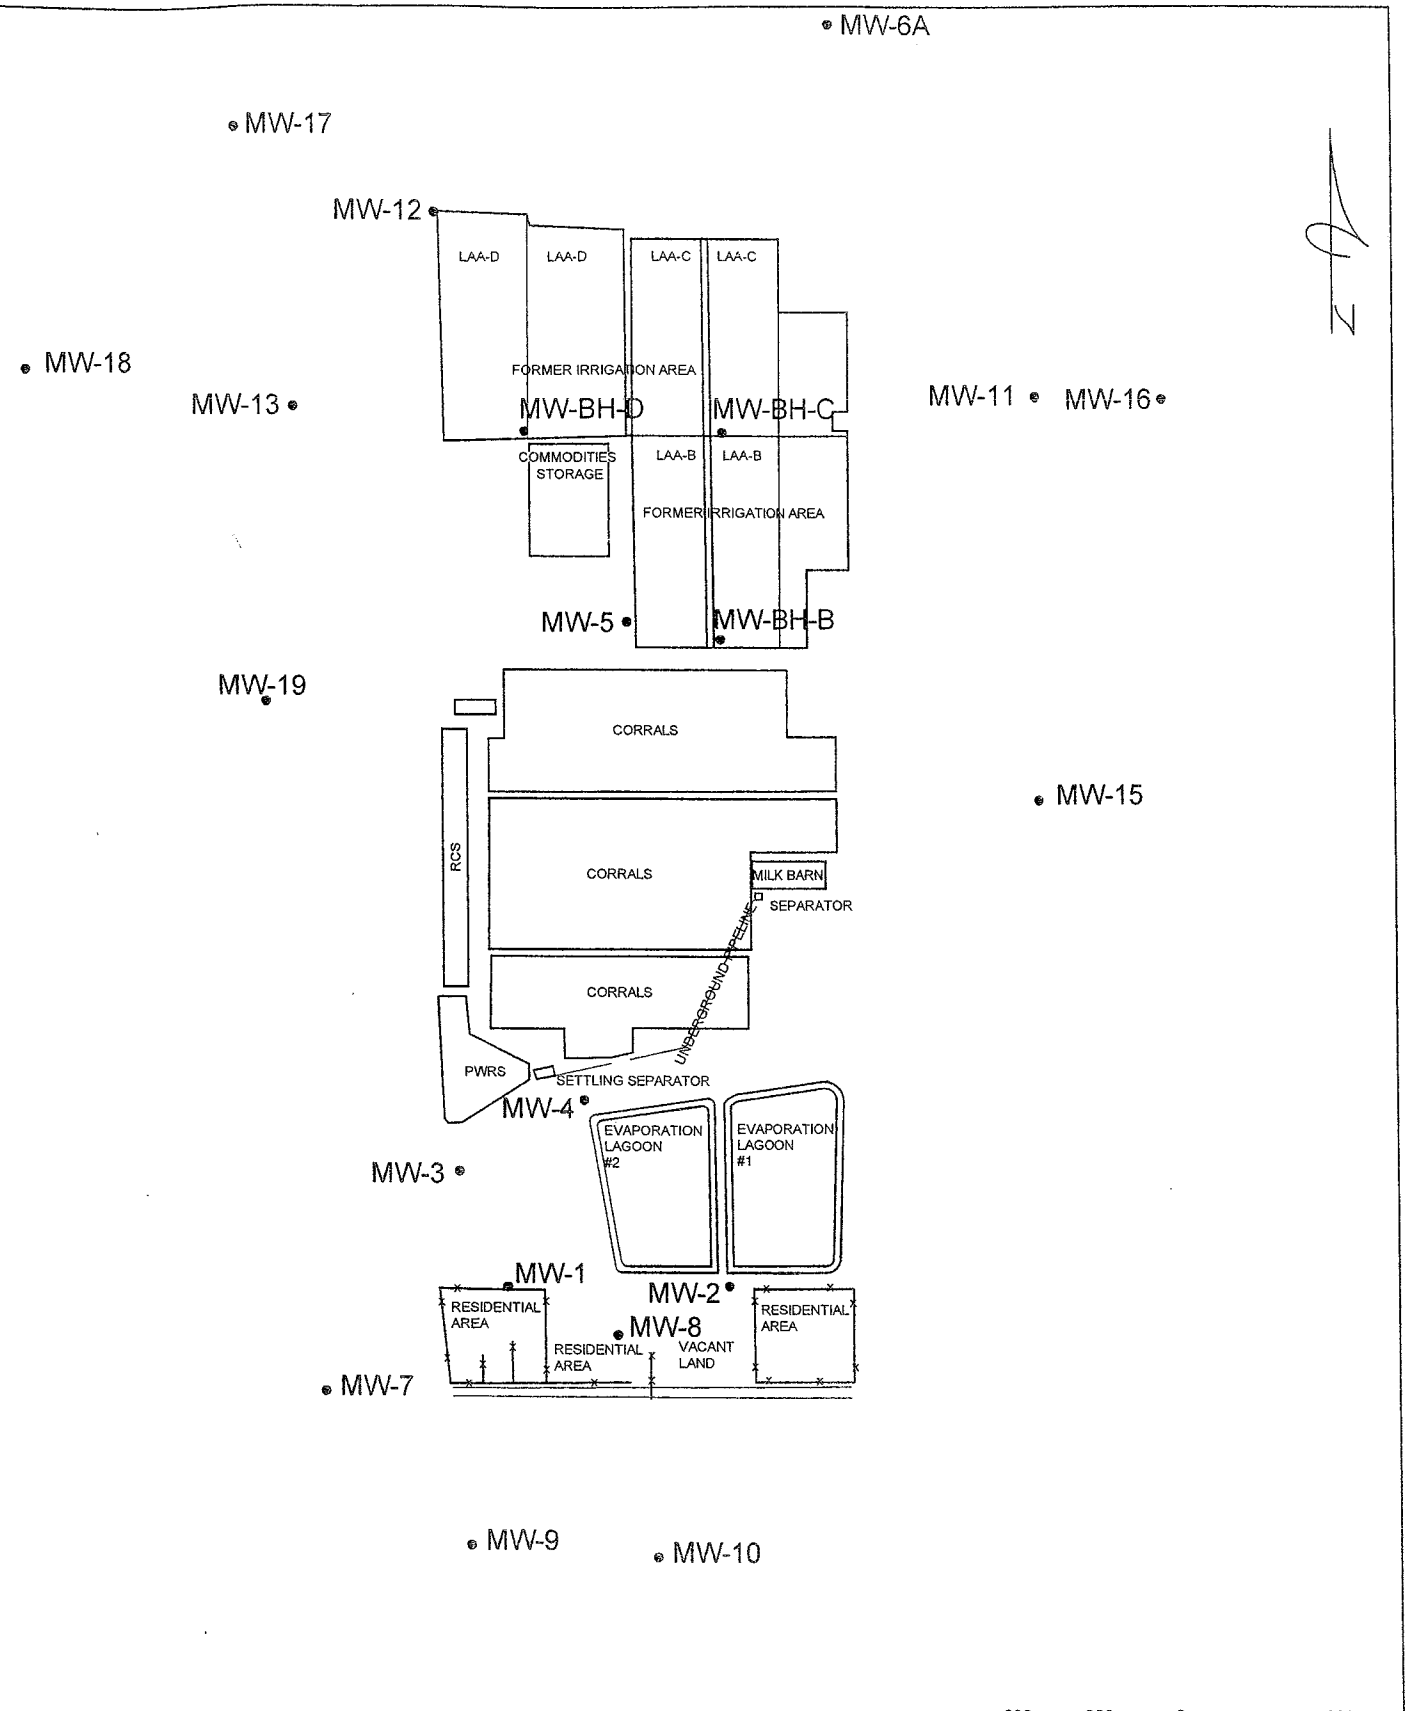

GROUND WATER

AUG 0 5 2009

BUREAU

600 300 0 600

SCALE 1" = 600'

Enviro Compliance Services, Inc.

Office (575) 762-9674 Fax (575) 762-3749

Providing Management Assistance for Environmental Compliance Since 1981

Title:	SUN VALLEY DP-170 SITE PLAN	
Date: 6/1/09	DWG/Doc Ref 1"=600'	Sheet No 1/1

Advanced Analysis, Inc.

5601 19th Street Lubbock, Texas 79407 P.O. Box 16652 Lubbock,Texas 79490
Tel: (806) 796-2805 Fax : (806) 796-2825

GROUND WATER

AUG 0 5 2009

BUREAU

ANALYTICAL RESULTS FOR
ENVIROCOMPLIANCE SERVICES, INC.
564 SR 523
CLOVIS, NM 88101-3231
PHONE: (575) 762-9674
FAX: (575) 762-3749

Receiving Date: 06/05/09 @ 0 °C
Reporting Date: 06/22/09
Project Number: DP-170
Project Name: SUN VALLEY DAIRY, LLC
Project Location: ANTHONY, NM

Sampling Date: 06/04/09 @ 15:00
Sample Type: GROUNDWATER
Sample Condition: COOL & INTACT
Sample Received By: MR
Analyzed By: SN, ED

LAB NUMBER	SAMPLE ID	TDS (mg/L)	Chlorides (mg/L)	TKN (mg/L)	NO_3-NO_2-N (mg/L)	
Date Analysis Batch Started:		06/11/09	06/11/09	06/16/09	06/15/09	
Time Analysis Batch Started:		8:40	14:20	8:30	13:30	
AN14700-1	MW 1	2,685	700	0.4	26.5	WW Log
AN14700-2	MW 2	1,785	480	0.5	12.4	
AN14700-3	MW 3	2,355	700	0.3	22.9	
AN14700-4	MW 4	2,050	570	0.3	14.2	
AN14700-5	MW 5	2,350	610	0.7	80.6	LA
AN14700-6	MW 6-A	1,605	500	0.4	4.2	NG
AN14700-7	MW 7	2,220	700	0.4	4.2	
AN14700-8	MW 8	1,045	1,140	0.4	138.6	
AN14700-9	MW 9	2,245	680	0.6	29.6	
AN14700-10	MW 10	1,205	410	< 0.2 *	3.4	
AN14700-11	MW 11	2,235	780	0.3	37.2	
Blank		< 1	< 1	< 0.2	< 0.01	
Quality Control		1002	50	5.04	0.7527	
True Value QC		1000	50	5.00	0.7500	
% Instrument Accuracy		100	100	101	100	
Hi - Low Limits %		95 - 110	95 - 105	85 - 115	85 - 115	
% Extraction Accuracy		N/A	101	97	103	
Relative Percent Difference		0	0	6	8	
METHODS: EPA 600/4-79-020,		SM2540 C	SM4500 B-Cl⁻	351.4	353.3	

* Less than the LOQ (Limit of Quantitation).
This report meets NEALC T104704437-08A-TX

Mario Rodriguez

Mario Rodriguez, Director.

06-22-09
Date

Advanced Analysis, Inc.

5601 19th Street Lubbock, Texas 79407 P.O. Box 16652 Lubbock,Texas 79490
Tel: (806) 796-2805 Fax : (806) 796-2825

ANALYTICAL RESULTS FOR
ENVIROCOMPLIANCE SERVICES, INC.
564 SR 523
CLOVIS, NM 88101-3231
PHONE: (575) 762-9674
FAX: (575) 762-3749

Receiving Date: 06/05/09 @ 0 °C
Reporting Date: 06/22/09
Project Number: DP-170
Project Name: SUN VALLEY DAIRY, LLC
Project Location: ANTHONY, NM

Sampling Date: 06/04/09 @ 10:20
Sample Type: GROUNDWATER
Sample Condition: COOL & INTACT
Sample Received By: MR
Analyzed By: ED, SN

LAB NUMBER	SAMPLE ID	TDS (mg/L)	Chlorides (mg/L)	TKN (mg/L)	NO_3-NO_2-N (mg/L)
Date Analysis Batch Started:		06/11/09	06/11/09	06/16/09	06/15/09
Time Analysis Batch Started:		8:40	14:20	8:30	13:30
AN14700-12	MW 12	1,670	510	< 0.2 *	23.6
AN14700-13	MW 13	2,265	590	< 0.2 *	75.0
AN14700-14	MW 14	1,515	500	0.2	0.55
AN14700-15	MW 15	1,405	450	0.2	11.6
AN14700-16	MW 16	1,250	650	< 0.2 *	1.0
AN14700-17	MW 17	2,230	680	< 0.2 *	43.0
AN14700-18	MW 18	2,140	650	< 0.2 *	17.0
AN14700-19	MW 19	1,990	530	< 0.2 *	62.1
AN14700-20	BH-B	2,340	560	< 0.2 *	101.0
AN14700-21	BH-D	2,510	380	< 0.2 *	112.4
Blank		< 1	< 1	< 0.2	< 0.01
Quality Control		1002	50	5.04	0.7527
True Value QC		1000	50	5.00	0.7500
% Instrument Accuracy		100	100	101	100
Hi - Low Limits %		95 - 110	95 - 105	85 - 115	85 - 115
% Extraction Accuracy		N/A	101	97	103
Relative Percent Difference		0	0	6	8
METHODS: EPA 600/4-79-020,		SM2540 C	SM4500 B-Cl⁻	351.4	353.3

* Less than the Minimum Detection Limit.
This report meets NELAC T104704437-08A-TX

Mario Rodriguez, Director.

06-22-09
Date

Advanced Analysis, Inc.

5601 19th Street Lubbock, Texas 79407 P.O. Box 16652 Lubbock,Texas 79490
Tel: (806) 796-2805 Fax : (806) 796-2825

ANALYTICAL RESULTS FOR
ENVIROCOMPLIANCE SERVICES, INC.
564 SR 523
CLOVIS, NM 88101-3231
PHONE: (575) 762-9674
FAX: (575) 762-3749

Receiving Date: 03/17/19 @ 0° C
Reporting Date: 04/18/09
Project Number: DP-170
Project Name: SUN VALLEY DAIRY, LLC
Project Location: ANTHONY, NM

Sampling Date: 03/16/09 @ 06:50
Sample Type: WELL H_2O
Sample Condition: COOL & INTACT
Sample Received By: SN
Analyzed By: SN, ED

LAB NUMBER	SAMPLE ID	TDS (mg/L)	Chlorides (mg/L)	TKN (mg/L)	NO_3-NO_2-N (mg/L)
Date Analysis Batch Started:		03/19/09	04/07/09	04/02/09	04/07/09
Time Analysis Batch Started:		10:50	11:30	9:30	10:30
AN14369-1	MW 1	2,650	720	0.4	30.4
AN14369-2	MW 2	1,640	470	0.4	17.0
AN14369-3	MW 3	2,280	690	< 0.2 *	24.4
AN14369-4	MW 4	1,990	580	< 0.2 *	20.4
AN14369-5	MW 5	2,350	600	< 0.2 *	91.5
AN14369-6	MW 6-A	1,560	500	< 0.2 *	5.7
AN14369-7	MW 7	2,450	850	< 0.2 *	4.9
AN14369-8	MW 8	3,600	1,000	< 0.2 *	136.0
AN14369-9	MW 9	2,260	720	0.2	32.1
AN14369-10	MW 10	1,630	560	< 0.2 *	7.5
AN14369-11	MW 11	2,170	770	< 0.2 *	39.3
Blank		< 1	< 1	< 0.2	< 0.01
Quality Control		1004	50	5.04	1.0120
True Value QC		1000	50	5.00	1.0000
% Instrument Accuracy		100	100	101	101
% Extraction Accuracy		N/A	101	90	101
Relative Percent Difference		1	0	4	1
METHODS: EPA 600/4-79-020,		SM2540 C	SM4500 B-Cl	351.4	353.3

* Less than the Minimum Detection Limit.
This report meets NEALC T104704437-08A-TX

Mario Rodriguez, Director.

04-18-09
Date

Advanced Analysis, Inc.

5601 19th Street Lubbock, Texas 79407 P.O. Box 16652 Lubbock,Texas 79490
Tel: (806) 796-2805 Fax : (806) 796-2825

ANALYTICAL RESULTS FOR
ENVIROCOMPLIANCE SERVICES, INC.
564 SR 523
CLOVIS, NM 88101-3231
PHONE: (575) 762-9674
FAX: (575) 762-3749

Receiving Date: 03/17/09 @ 0° C
Reporting Date: 04/18/09
Project Number: DP-170
Project Name: SUN VALLEY DAIRY, LLC
Project Location: ANTHONY, NM

Sampling Date: 03/16/09 @ 6:50
Sample Type: WELL H_2O, WASTE H_2O
Sample Condition: COOL & INTACT
Sample Received By: SN
Analyzed By: ED, SN

LAB NUMBER	SAMPLE ID	TDS (mg/L)	Chlorides (mg/L)	TKN (mg/L)	NO_3-NO_2-N (mg/L)
Date Analysis Batch Started:		03/19/09	04/07/09	04/02/09	04/07/09
Time Analysis Batch Started:		10:50	11:30	9:30	10:30
AN14369-12	MW 12	1,660	510	< 0.2 *	29.6
AN14369-13	MW 13	2,230	570	< 0.2 *	92.2
AN14369-14	MW 14	1,530	510	< 0.2 *	0.62
AN14369-15	MW 15	1,545	510	< 0.2 *	17.0
AN14369-16	MW 16	1,340	420	< 0.2 *	17.0
AN14369-17	MW 17	2,405	770	< 0.2 *	57.8
AN14369-18	MW 18	2,205	700	0.3	21.1
AN14369-19	MW 19	1,910	700	< 0.2 *	85.1
AN14369-20	BH-B	2,460	610	< 0.2 *	70.3
AN14369-21	BH-D	2,460	670	< 0.2 *	123.9
AN14369-22	PWRS	19,780	5,000	310	0.17
Blank		< 1	< 1	< 0.2	< 0.01
Quality Control		1004	50	5.04	1.0120
True Value QC		1000	50	5.00	1.0000
% Instrument Accuracy		100	100	101	101
% Extraction Accuracy		N/A	101	90	101
Relative Percent Difference		1	0	4	1
METHODS: EPA 600/4-79-020,		SM2540 C	SM4500 B-Cl	351.4	353.3

* Less than the Minimum Detection Limit.
This report meets NELAC T104704437-08A-TX

Mario Rodriguez
Mario Rodriguez, Director.

04-18-09
Date

Advanced Analysis, Inc.

5601 19th Street Lubbock, Texas 79407 P.O. Box 16652 Lubbock,Texas 79490
Tel: (806) 796-2805 Fax : (806) 796-2825

GROUND WATER

JAN 29 2009

BUREAU

ANALYTICAL RESULTS FOR
ENVIROCOMPLIANCE SERVICES, INC.
564 SR 523
CLOVIS, NM 88101-3231
PHONE: (575) 762-9674
FAX: (575) 762-3749

Receiving Date: 12/29/08 @ 1° C
Reporting Date: 01/13/09
Project Number: DP-170
Project Name: SUN VALLEY DAIRY, LLC
Project Location: ANTHONY, NM

Sampling Date: 12/27/08 @ 7:50
Sample Type: WELL H_2O
Sample Condition: COOL & INTACT
Sample Received By: SN
Analyzed By: SN, ED

LAB NUMBER	SAMPLE ID	TDS (mg/L)	Chlorides (mg/L)	TKN (mg/L)	NO_3-NO_2-N (mg/L)	
Date Analysis Batch Started:		12/30/08	01/06/09	01/06/09	01/08/09	
Time Analysis Batch Started:		10:20	11:20	10:30	9:00	
AM14038-1	MW 1	2,590	720	0.5	25.6	Lag
AM14038-2	MW 2	1,710	530	0.4	20.0	
AM14038-3	MW 3	2,250	730	< 0.2 *	21.8	
AM14038-4	MW 4	1,840	620	< 0.2 *	14.4	
AM14038-5	MW 5	2,180	660	< 0.2 *	90.0	LA
AM14038-6	MW 6-A	1,310	480	< 0.2 *	4.6	LG
AM14038-7	MW 7	2,335	850	0.3	3.3	
AM14038-8	MW 8	3,290	1,040	< 0.2 *	80.5	
AM14038-9	MW 9	2,200	720	0.5	36.6	
AM14038-10	MW 10	1,610	560	< 0.2 *	5.8	
AM14038-11	MW 11	1,800	710	< 0.2 *	30.6	
Blank		< 1	< 1	< 0.2	< 0.01	
Quality Control		1010	50	5.07	0.8086	
True Value QC		1000	50	5.00	0.7500	
% Instrument Accuracy		101	100	101	108	
% Extraction Accuracy		N/A	98	95	102	
Relative Percent Difference		1	2	1	0	
METHODS: EPA 600/4-79-020,		SM2540 C	SM4500 B-Cl⁻	351.4	353.3	

* Less than the Minimum Detection Limit.

Mario Rodriguez

Mario Rodriguez, Director.

01-13-09
Date

Advanced Analysis, Inc.

5601 19th Street Lubbock, Texas 79407 P.O. Box 16652 Lubbock,Texas 79490
Tel: (806) 796-2805 Fax : (806) 796-2825

ANALYTICAL RESULTS FOR
ENVIROCOMPLIANCE SERVICES, INC.
564 SR 523
CLOVIS, NM 88101-3231
PHONE: (505) 762-9674
FAX: (505) 762-3749

Receiving Date: 12/29/08 @ 1° C
Reporting Date: 01/13/09
Project Number: DP-170
Project Name: SUN VALLEY DAIRY, LLC
Project Location: ANTHONY, NM

Sampling Date: 12/27/08 @ 6:00
Sample Type: WELL H_2O, WASTE H_2O
Sample Condition: COOL & INTACT
Sample Received By: SN
Analyzed By: ED, SN

LAB NUMBER	SAMPLE ID	TDS (mg/L)	Chlorides (mg/L)	TKN (mg/L)	NO_3-NO_2-N (mg/L)
Date Analysis Batch Started:		12/30/08	01/06/09	01/06/09	01/08/09
Time Analysis Batch Started:		10:20	11:20	10:30	9:00
AM14038-12	MW 12	1,500	510	< 0.2 *	25.0
AM14038-13	MW 13	2,250	640	< 0.2 *	78.0
AM14038-14	MW 14	1,390	530	< 0.2 *	0.96
AM14038-15	MW 15	1,440	650	< 0.2 *	15.6
AM14038-16	MW 16	1,425	560	< 0.2 *	7.8
AM14038-17	MW 17	2,540	890	< 0.2 *	64.7
AM14038-18	MW 18	1,995	740	< 0.2 *	19.5
AM14038-19	MW 19	1,880	590	0.3	75.5
AM14038-20	BH-B	2,360	690	< 0.2 *	116.5
AM14038-21	BH-D	2,445	730	< 0.2 *	115.8
AM14038-22	PWRS	13,380	1,800	210	0.51
Blank		< 1	< 1	< 0.2	< 0.01
Quality Control		1010	50	5.07	0.7376
True Value QC		1000	50	5.00	0.7500
% Instrument Accuracy		101	100	101	98
% Extraction Accuracy		N/A	98	95	95
Relative Percent Difference		1	2	1	1
METHODS: EPA 600/4-79-020,		SM2540 C	SM4500 B-Cl	351.4	353.3

* Less than the Minimum Detection Limit.

Mario Rodriguez

Mario Rodriguez, Director.

01-13-09

Date

7006 3450 0003 140

Advanced Analysis, Inc.

5601 19th Street Lubbock, Texas 79407 P.O. Box 16652 Lubbock,Texas 79490
Tel: (806) 796-2805 Fax : (806) 796-2825

ANALYTICAL RESULTS FOR
ENVIROCOMPLIANCE SERVICES, INC.
564 SR 523
CLOVIS, NM 88101-3231
PHONE: (505) 762-9674
FAX: (505) 762-3749

Receiving Date: 09/26/08 @ 1° C
Reporting Date: 10/21/08
Project Number: DP-170
Project Name: SUN VALLEY DAIRY, LLC
Project Location: ANTHONY, NM

Sampling Date: 09/24/08 @ 8:20
Sample Type: WELL H_2O
Sample Condition: COOL & INTACT
Sample Received By: MR
Analyzed By: SN, ED

LAB NUMBER	SAMPLE ID	TDS (mg/L)	Chlorides (mg/L)	TKN (mg/L)	NO_3-NO_2-N (mg/L)	
Date Analysis Batch Started:		09/29/08	10/13/08	10/13/08	10/13/08	
Time Analysis Batch Started:		15:30	13:30	8:30	12:00	
AM13687-1	MW 1	2,540	710	0.4	19.7	9-25-08
AM13687-2	MW 2	1,850	560	0.6	14.9	9-25-08
AM13687-3	MW 3	2,315	740	0.3	16.0	9-25-08
AM13687-4	MW 4	1,990	580	< 0.2 *	12.4	9-25-08
AM13687-5	MW 5	2,270	610	0.5	29.9	9-24-08
AM13687-6	MW 6-A	1,465	520	0.3	3.3	9-24-08
AM13687-7	MW 7	1,770	600	0.3	4.0	9-25-08
AM13687-8	MW 8	4,190	1,180	< 0.2 *	28.0	9-25-08
AM13687-9	MW 9	2,780	730	0.5	27.5	9-25-08
AM13687-10	MW 10	1,515	510	0.2	3.8	9-25-08
AM13687-11	MW 11	2,100	730	< 0.2 *	28.7	9-24-08
Blank		< 1	< 1	< 0.2	< 0.01	
Quality Control		982	50	5.14	0.7544	
True Value QC		1000	50	5.00	0.7500	
% Instrument Accuracy		98	100	103	101	
% Extraction Accuracy		N/A	101	87	112	
Relative Percent Difference		1	0	7	6	
METHODS: EPA 600/4-79-020,		160.1	SM4500 B-Cl⁻	351.4	353.3	

* Less than the Minimum Detection Limit.

Mario Rodriguez

Mario Rodriguez, Director.

10-21-08

Date

Advanced Analysis, Inc.

5601 19th Street Lubbock, Texas 79407 P.O. Box 16652 Lubbock,Texas 79490
Tel: (806) 796-2805 Fax : (806) 796-2825

ANALYTICAL RESULTS FOR
ENVIROCOMPLIANCE SERVICES, INC.
564 SR 523
CLOVIS, NM 88101-3231
PHONE: (505) 762-9674
FAX: (505) 762-3749

Receiving Date: 09/26/08 @ 1° C
Reporting Date: 10/21/08
Project Number: DP-170
Project Name: SUN VALLEY DAIRY, LLC
Project Location: ANTHONY, NM

Sampling Date: 09/248:20/08 @ 12:30
Sample Type: WELL H_2O, WASTE H_2O
Sample Condition: COOL & INTACT
Sample Received By: MR
Analyzed By: ED, SN

LAB NUMBER	SAMPLE ID	TDS (mg/L)	Chlorides (mg/L)	TKN (mg/L)	NO_3-NO_2-N (mg/L)	
Date Analysis Batch Started:		09/29/08	10/13/08	10/13/08	10/13/08	
Time Analysis Batch Started:		15:30	13:30	8:30	12:00	
AM13687-12	MW 12	1,640	520	0.3	20.5	9-24-08
AM13687-13	MW 13	2,315	640	< 0.2 *	30.2	9-24-08
AM13687-14	MW 14	1,440	510	< 0.2 *	0.54	9-25-08
AM13687-15	MW 15	1,420	500	< 0.2 *	8.7	9-24-08
AM13687-16	MW 16	1,275	450	< 0.2 *	0.69	9-24-08
AM13687-17	MW 17	2,770	860	0.5	34.7	9-24-08
AM13687-18	MW 18	2,115	720	0.2	15.5	9-24-08
AM13687-19	MW 19	1,800	550	< 0.2 *	32.2	9-24-08
AM13687-20	BH-B	995	580	< 0.2 *	28.6	9-24-08
AM13687-21	BH-D	2,160	590	< 0.2 *	28.4	9-24-08
AM13687-22	PWRS	31,220	8,950	215	0.50	9-25-08
Blank		< 1	< 1	< 0.2	< 0.01	
Quality Control		982	50	5.14	0.7544	
True Value QC		1000	50	5.00	0.7500	
% Instrument Accuracy		98	100	103	101	
% Extraction Accuracy		N/A	101	87	112	
Relative Percent Difference		1	0	7	6	
METHODS: EPA 600/4-79-020,		160.1	SM4500 B-Cl⁻	351.4	353.3	

* Less than the Minimum Detection Limit.

Mario Rodriguez, Director.

10-21-08
Date

Advanced Analysis, Inc.

5601 19th Street Lubbock, Texas 79407 P.O. Box 16652 Lubbock,Texas 79490
Tel: (806) 796-2805 Fax : (806) 796-2825

ANALYTICAL RESULTS FOR
ENVIROCOMPLIANCE SERVICES, INC.
564 SR 523
CLOVIS, NM 88101-3231
PHONE: (575) 762-9674
FAX: (575) 762-3749

Receiving Date: 03/17/09 @ 0° C
Reporting Date: 04/18/09
Project Number: DP-170
Project Name: SUN VALLEY DAIRY, LLC
Project Location: ANTHONY, NM

Sampling Date: 03/16/09 @ 6:50
Sample Type: WELL H_2O, WASTE H_2O
Sample Condition: COOL & INTACT
Sample Received By: SN
Analyzed By: ED, SN

LAB NUMBER	SAMPLE ID	TDS (mg/L)	Chlorides (mg/L)	TKN (mg/L)	NO_3-NO_2-N (mg/L)
Date Analysis Batch Started:		03/19/09	04/07/09	04/02/09	04/07/09
Time Analysis Batch Started:		10:50	11:30	9:30	10:30
AN14369-12	MW 12	1,660	510	< 0.2 *	29.6
AN14369-13	MW 13	2,230	570	< 0.2 *	92.2
AN14369-14	MW 14	1,530	510	< 0.2 *	0.62
AN14369-15	MW 15	1,545	510	< 0.2 *	17.0
AN14369-16	MW 16	1,340	420	< 0.2 *	17.0
AN14369-17	MW 17	2,405	770	< 0.2 *	57.8
AN14369-18	MW 18	2,205	700	0.3	21.1
AN14369-19	MW 19	1,910	700	< 0.2 *	85.1
AN14369-20	BH-B	2,460	610	< 0.2 *	70.3
AN14369-21	BH-D	2,460	670	< 0.2 *	123.9
AN14369-22	PWRS	19,780	5,000	310	0.17
Blank		< 1	< 1	< 0.2	< 0.01
Quality Control		1004	50	5.04	1.0120
True Value QC		1000	50	5.00	1.0000
% Instrument Accuracy		100	100	101	101
% Extraction Accuracy		N/A	101	90	101
Relative Percent Difference		1	0	4	1
METHODS: EPA 600/4-79-020,		SM2540 C	SM4500 B-Cl	351.4	353.3

* Less than the Minimum Detection Limit.
This report meets NELAC T104704437-08A-TX

Mario Rodriguez
Mario Rodriguez, Director.

04-18-09
Date

Advanced Analysis, Inc.

5601 19th Street Lubbock, Texas 79407 P.O. Box 16652 Lubbock,Texas 79490
Tel: (806) 796-2805 Fax : (806) 796-2825

ANALYTICAL RESULTS FOR
ENVIROCOMPLIANCE SERVICES, INC.
564 SR 523
CLOVIS, NM 88101-3231
PHONE: (505) 762-9674
FAX: (505) 762-3749

Receiving Date: 12/29/08 @ 1° C
Reporting Date: 01/13/09
Project Number: DP-170
Project Name: SUN VALLEY DAIRY, LLC
Project Location: ANTHONY, NM

Sampling Date: 12/27/08 @ 6:00
Sample Type: WELL H_2O, WASTE H_2O
Sample Condition: COOL & INTACT
Sample Received By: SN
Analyzed By: ED, SN

LAB NUMBER	SAMPLE ID	TDS (mg/L)	Chlorides (mg/L)	TKN (mg/L)	NO_3-NO_2-N (mg/L)
Date Analysis Batch Started:		12/30/08	01/06/09	01/06/09	01/08/09
Time Analysis Batch Started:		10:20	11:20	10:30	9:00
AM14038-12	MW 12	1,500	510	< 0.2 *	25.0
AM14038-13	MW 13	2,250	640	< 0.2 *	78.0
AM14038-14	MW 14	1,390	530	< 0.2 *	0.96
AM14038-15	MW 15	1,440	650	< 0.2 *	15.6
AM14038-16	MW 16	1,425	560	< 0.2 *	7.8
AM14038-17	MW 17	2,540	890	< 0.2 *	64.7
AM14038-18	MW 18	1,995	740	< 0.2 *	19.5
AM14038-19	MW 19	1,880	590	0.3	75.5
AM14038-20	BH-B	2,360	690	< 0.2 *	116.5
AM14038-21	BH-D	2,445	730	< 0.2 *	115.8
AM14038-22	PWRS	13,380	1,800	210	0.51
Blank		< 1	< 1	< 0.2	< 0.01
Quality Control		1010	50	5.07	0.7376
True Value QC		1000	50	5.00	0.7500
% Instrument Accuracy		101	100	101	98
% Extraction Accuracy		N/A	98	95	95
Relative Percent Difference		1	2	1	1
METHODS: EPA 600/4-79-020,		SM2540 C	SM4500 B-Cl	351.4	353.3

* Less than the Minimum Detection Limit.

Mario Rodriguez

Mario Rodriguez, Director.

01-13-09
Date

Advanced Analysis, Inc.

5601 19th Street Lubbock, Texas 79407 P.O. Box 16652 Lubbock,Texas 79490
Tel: (806) 796-2805 Fax : (806) 796-2825

ANALYTICAL RESULTS FOR
ENVIROCOMPLIANCE SERVICES, INC.
564 SR 523
CLOVIS, NM 88101-3231
PHONE: (505) 762-9674
FAX: (505) 762-3749

Receiving Date: 09/26/08 @ 1° C
Reporting Date: 10/21/08
Project Number: DP-170
Project Name: SUN VALLEY DAIRY, LLC
Project Location: ANTHONY, NM

Sampling Date: 09/248:20/08 @ 12:30
Sample Type: WELL H_2O, WASTE H_2O
Sample Condition: COOL & INTACT
Sample Received By: MR
Analyzed By: ED, SN

LAB NUMBER	SAMPLE ID	TDS (mg/L)	Chlorides (mg/L)	TKN (mg/L)	NO_3-NO_2-N (mg/L)	
Date Analysis Batch Started:		09/29/08	10/13/08	10/13/08	10/13/08	
Time Analysis Batch Started:		15:30	13:30	8:30	12:00	
AM13687-12	MW 12	1,640	520	0.3	20.5	9.24.08
AM13687-13	MW 13	2,315	640	< 0.2 *	30.2	9.24.08
AM13687-14	MW 14	1,440	510	< 0.2 *	0.54	9.25.08
AM13687-15	MW 15	1,420	500	< 0.2 *	8.7	9.24.08
AM13687-16	MW 16	1,275	450	< 0.2 *	0.69	9.24.08
AM13687-17	MW 17	2,770	860	0.5	34.7	9.24.08
AM13687-18	MW 18	2,115	720	0.2	15.5	9.24.08
AM13687-19	MW 19	1,800	550	< 0.2 *	32.2	9.24.08
AM13687-20	BH-B	995	580	< 0.2 *	28.6	9.24.08
AM13687-21	BH-D	2,160	590	< 0.2 *	28.4	9.24.08
AM13687-22	PWRS	31,220	8,950	215	0.50	9.25.08
Blank		< 1	< 1	< 0.2	< 0.01	
Quality Control		982	50	5.14	0.7544	
True Value QC		1000	50	5.00	0.7500	
% Instrument Accuracy		98	100	103	101	
% Extraction Accuracy		N/A	101	87	112	
Relative Percent Difference		1	0	7	6	
METHODS: EPA 600/4-79-020,		160.1	SM4500 B-Cl	351.4	353.3	

* Less than the Minimum Detection Limit.

Mario Rodriguez, Director.

10-21-08
Date

Advanced Analysis, Inc.

5601 19th Street Lubbock, Texas 79407 P.O. Box 16652 Lubbock,Texas 79490
Tel: (806) 796-2805 Fax : (806) 796-2825

ANALYTICAL RESULTS FOR
ENVIROCOMPLIANCE SERVICES, INC.
564 SR 523
CLOVIS, NM 88101-3231
PHONE: (505) 762-9674
FAX: (505) 762-3749

Receiving Date: 05/01/08
Reporting Date: 05/26/08
Project Number: DP-170
Project Name: SUN VALLEY DAIRY, LLC
Project Location: ANTHONY, NM

Sampling Date: 04/30/08 @ 7:30
Sample Type: WELL H_2O, WASTE H_2O
Sample Condition: COOL & INTACT
Sample Received By: ED
Analyzed By: RG, SN

LAB NUMBER	SAMPLE ID	TDS (mg/L)	Chlorides (mg/L)	TKN (mg/L)	NO_3-NO_2-N (mg/L)	Sample Date CoPL
Date Analysis Batch Started:		05/05/08	05/06/08	05/08/08	05/07/08	
Time Analysis Batch Started:		9:50	9:00	10:50	11:00	
AM13018-12	MW 12	1,640	520	< 0.2 *	29.5	4-29-08
AM13018-13	MW 13	2,240	620	< 0.2 *	81.6	4-29-08
AM13018-14	MW 14	1,565	520	< 0.2 *	1.5	4-30-08
AM13018-15	MW 15	1,735	540	< 0.2 *	14.7	4-29-08
AM13018-16	MW 16	1,440	420	< 0.2 *	2.5	4-29-08
AM13018-17	MW 17	2,910	840	< 0.2 *	4.2	4-29-08
AM13018-18	MW 18	2,085	730	< 0.2 *	18.8	4-29-08
AM13018-19	MW 19	1,930	530	< 0.2 *	70.2	4-29-08
AM13018-20	BH-B	2,560	640	< 0.2 *	121.2	4-29-08
AM13018-21	BH-D	2,470	650	< 0.2 *	125.6	4-29-08
AM13018-22	PWRS	1,865	4,700	155	1.1	4-30-08
Blank		< 1	< 1	< 0.2	< 0.01	
Quality Control		960	50	4.86	1.0101	
True Value QC		1000	50	5.00	1.0000	
% Instrument Accuracy		96	100	97	101	
% Extraction Accuracy		N/A	98	96	106	
Relative Percent Difference		0	1	2	2	
METHODS: EPA 600/4-79-020,		160.1	4500 B-Cl^-	351.4	353.3	

* Less than the Minimum Detection Limit.

Mario Rodriguez

Mario Rodriguez, Director.

05-29-08

Date

DP-170

Advanced Analysis, Inc.

5601 19th Street Lubbock, Texas 79407 P.O. Box 16652 Lubbock,Texas 79490
Tel: (806) 796-2805 Fax : (806) 796-2825

ANALYTICAL RESULTS FOR
ENVIROCOMPLIANCE SERVICES, INC.
564 SR 523
CLOVIS, NM 88101-3231
PHONE: (505) 762-9674
FAX: (505) 762-3749

Receiving Date: 05/25/07
Reporting Date: 06/08/07
Project Number: DP-170
Project Name: SUN VALLEY DAIRY, LLC
Project Location: ANTHONY, NM

Sampling Date: 05/23/07, 05/24/07
Sample Type: WELL H_2O, WASTE H_2O
Sample Condition: COOL & INTACT
Sample Received By: MR
Analyzed By: RG, SN

LAB NUMBER	SAMPLE ID	TDS (mg/L)	Chlorides (mg/L)	TKN (mg/L)	NO_3-NO_2-N (mg/L)	
Date Analysis Batch Started:		05/29/07	05/31/07	06/04/07	05/29/07	
Time Analysis Batch Started:		10:00	9:15	8:40	13:00	
AL11832-12	MW 12	1,585	575	< 0.2 *	23.4	5.23
AL11832-13	MW 13	2,120	620	< 0.2 *	104.5	5.24
AL11832-14	MW 14	1,530	640	< 0.2 *	0.71	5.24
AL11832-15	MW 15	1,565	580	< 0.2 *	13.3	5.23
AL11832-16	MW 16	1,265	500	< 0.2 *	1.3	5.23
AL11832-17	MW 17	5,370	1,375	0.3	156.5	5.23
AL11832-18	MW 18	1,930	720	< 0.2 *	17.8	5.23
AL11832-19	MW 19	1,980	640	< 0.2 *	66.7	5.23
AL11832-20	BH-B	2,420	650	< 0.2 *	125.6	5.23
AL11832-21	BH-C	855	230	< 0.2 *	40.5	5.23
AL11832-22	BH-D	2,600	710	0.2	143.6	5.23
AL11832-23	PWRS	9,000	2,325	120	0.14	5.24
Blank		< 1	< 1	< 0.2	< 0.01	
Quality Control		1002	51	5.20	0.5012	
True Value QC		1000	50	5.00	0.5000	
% Instrument Accuracy		100	102	104	100	
% Extraction Accuracy		N/A	101	99	99	
Relative Percent Difference		1	0	1	1	
METHODS: EPA 600/4-79-020,		160.1	4500 B-Cl⁻	351.4	353.3	

* Less than the Minimum Detection Limit.

Mario Rodriguez, Director

06-08-07
Date

Lowest WW

DP-170

Recd 11-1-05

Advanced Analysis, Inc.

5601 19th Street Lubbock, Texas 79407 P.O. Box 16652 Lubbock,Texas 79490
Tel: (806) 796-2805 Fax : (806) 796-2825

ANALYTICAL RESULTS FOR
ENVIROCOMPLIANCE SERVICES, INC.
CLOVIS, NM 88101-1023
PHONE: (505) 762-9674

Receiving Date: 08/13/05
Reporting Date: 08/23/05
Project Number: DP-170
Project Name: SUN VALLEY DAIRY, LLC
Project Location: ANTHONY, NM

Sampling Date: 08/10/05, 08/11/05
Sample Type: WELL H_2O, WASTE H_2O
Sample Condition: COOL & INTACT
Sample Received By: MR
Analyzed By: RG, CW

LAB NUMBER	SAMPLE ID	TDS (mg/L)	Chlorides (mg/L)	TKN (mg/L)	NO_3-NO_2-N (mg/L)
Date Analysis Batch Started:		08/15/05	08/15/05	08/16/05	08/16/05
Time Analysis Batch Started:		10:00	13:50	14:00	11:00
AJ9451-1	MW 1	2,375	640	0.5	33.0
AJ9451-10	MW 2	1,490	530	0.4	9.8
AJ9451-11	MW 3	2,200	720	0.3	20.0
AJ9451-12	MW 4	2,040	710	0.3	19.8
AJ9451-13	MW 5	2,270	580	0.3	133.6
AJ9451-14	MW 6-A	1,600	610	< 0.2 *	5.7
AJ9451-15	MW 7	2,045	700	< 0.2 *	7.3
AJ9451-16	MW 8	3320	820	0.4	218.3
AJ9451-17	BH-B	2120	540	0.3	113.5
AJ9451-2	BH-C	2170	540	0.3	116.8
AJ9451-3	BH-D	2685	810	0.6	180.0
AJ9451-4	PWRS	5920	1080	460	0.12
AJ9451-5	MW 9	2090	670	0.4	38.4
AJ9451-6	MW 10	1545	610	< 0.2 *	4.1
AJ9451-7	MW 11	1650	560	< 0.2 *	18.6
AJ9451-8	MW 12	1630	510	< 0.2 *	30.6
AJ9451-9	MW 13	2245	630	< 0.2 *	122.5
Date Analysis Batch Finished:		08/16/05	08/15/05	08/17/05	08/16/05
Time Analysis Batch Finished:		9:00	16:25	14:00	17:05
Blank		< 1	< 1	< 0.2	< 0.01
Quality Control		998	51	5.01	0.9954
True Value QC		1000	50	5.00	1.0000
% Instrument Accuracy		100	102	100	100
% Extraction Accuracy		N/A	101	90	104
Relative Percent Difference		2	3	1	0
METHODS: EPA 600/4-79-020,		160.1	4500 B-Cl⁻	351.4	353.3

* Less than the Minimum Detection Limit.

Mario Rodriguez, Director

08-23-05
Date

Highest WW

DP-170

Advanced Analysis & Laboratory Services

5601 19th Street ✱ Lubbock, Texas 79407 ✱ P. O. Box 16652 ✱ Lubbock, Texas 79490
Tel: (806) 796-2805 ✱ Fax: (806) 796-2825

ANALYTICAL RESULTS FOR
ENVIROCOMPLIANCE SERVICES, INC.
ATTN: CHET WYANT
212 TUCKER AVE. 88101-3231
CLOVIS, NM
PHONE: (505) 762-9674
FAX: (505) 762-3749

RECEIVED
JUL 14 2000
GROUND WATER BUREAU

Receiving Date: 06/18/00
Reporting Date: 06/21/00
Project Number: DP-170
Project Name: Bonestroo & Son Dairy
Project Location: Anthony, NM

Sampling Date: 06/16/00
Sample Type: GROUND WATER
Sample Condition: COOL & INTACT
Sample Received By: MR
Analyzed By: MR, JB

LAB NUMBER SAMPLE ID	NO_3-NO_2-N (mg/L)	TKN (mg/L)	TDS (mg/L)	Cl^- (mg/L)
ANALYSIS DATE:	06/19/00	06/20/00	06/19/00	06/20/00
AE2724-1 MW 1	N/A	N/A	4640	880
AE2724-2 MW 1	225	1.5	N/A	N/A
AE2724-3 MW 2	N/A	N/A	4390	1130
AE2724-4 MW 2	152	3.0	N/A	N/A
AE2724-5 MW 4	N/A	N/A	2070	550
AE2724-6 MW 4	7.3	< 0.1 *	N/A	N/A
AE2724-7 MW 5	N/A	N/A	1580	470
AE2724-8 MW 5	7.2	0.2	N/A	N/A
Quality Control	0.4969	6.1	1042	50
True Value QC	0.5000	5.0	1000	50
% IA	99	122	104	100
% EA	98	90	N/A	98
Relative Percent Difference	1	10	2	0

METHODS: EPA 600/4-79-020,	353.3	351.4	160.1	4500B

* Less than the MDL.

Mario Rodriguez, Chemist

06/21/00
Date

Highest GW - MW-1
old Lagoon

PLEASE NOTE: Liability and Damages. A A's liability and client's exclusive remedy for any claim arising, whether based in contract or tort, shall be limited to the amount paid by the client for the analysis. All claims including those for negligence and any other cause whatsoever shall be deemed waived unless made in writing and received by A A within 30 days after completion of the applicable service. In no event shall A A be liable for incidental or consequential damages, including without limitation, business interruptions, loss of use, or loss of profits incurred by client, its subsidiaries, affiliates or successors arising out of or related to the performance of services hereunder by A A, regardless of whether such claim is based upon any of the above stated reasons or otherwise.

DP-170

Recd 2-1, 04

Advanced Analysis, Inc.

5601 19th Street Lubbock, Texas 79407 P.O. Box 16652 Lubbock,Texas 79490
Tel: (806) 796-2805 Fax : (806) 796-2825

ANALYTICAL RESULTS FOR
ENVIROCOMPLIANCE SERVICES, INC.
CLOVIS, NM 88101-1023
PHONE: (505) 762-9674

Receiving Date: 11/11/05
Reporting Date: 11/18/05
Project Number: DP-170
Project Name: SUN VALLEY DAIRY, LLC
Project Location: ANTHONY, NM

Sampling Date: 11/07/05, 11/08/05
Sample Type: WELL H_2O, WASTE H_2O
Sample Condition: COOL & INTACT
Sample Received By: MR
Analyzed By: RG, TE

LAB NUMBER	SAMPLE ID	TDS (mg/L)	Chlorides (mg/L)	TKN (mg/L)	NO_3-NO_2-N (mg/L)
Date Analysis Batch Started:		11/14/05	11/14/05	11/17/05	11/14/05
Time Analysis Batch Started:		9:55	13:15	9:25	13:00
AJ9827-1	MW 1	2,325	670	0.4	24.6
AJ9827-2	MW 2	1,440	470	0.8	7.1
AJ9827-3	MW 3	2,185	790	0.2	25.4
AJ9827-4	MW 4	1,910	600	0.2	24.8
AJ9827-5	MW 5	2,080	580	0.3	142.0
AJ9827-6	MW 6-A	1,545	555	< 0.2 *	5.0
AJ9827-7	MW 7	1,720	670	< 0.2 *	6.2
AJ9827-8	MW 8	2705	770	0.4	164.3
AJ9827-9	MW 9	2190	810	0.3	40.4
AJ9827-10	MW 10	1470	560	0.2	3.7
AJ9827-11	MW 11	1630	570	0.4	17.5
AJ9827-12	MW 12	1610	550	< 0.2 *	30.1
AJ9827-13	MW 13	2135	580	0.4	137.4
AJ9827-14	MW BH B	1990	580	0.2	114.9
AJ9827-15	MW BH C	2270	700	0.7	121.2
AJ9827-16	MW BH D	2435	745	0.7	177.3
Date Analysis Batch Finished:		11/15/05	11/14/05	11/17/05	11/14/05
Time Analysis Batch Finished:		9:35	15:15	18:10	16:55
Blank		< 1	< 1	< 0.2	< 0.01
Quality Control		998	50	4.60	0.3063
True Value QC		1000	50	5.00	0.3000
% Instrument Accuracy		100	100	92	102
% Extraction Accuracy		N/A	100	96	104
Relative Percent Difference		0	1	3	11
METHODS: EPA 600/4-79-020,		160.1	4500 B-Cl^-	351.4	353.3

* Less than the Minimum Detection Limit.

Mario Rodriguez

Mario Rodriguez, Director.

11/22/05

Date

Highest GW MW BHD
Old LAA

DP-170

Advanced Analysis, Inc.

5601 19th Street Lubbock, Texas 79407 P.O. Box 16652 Lubbock,Texas 79490
Tel: (806) 796-2805 Fax : (806) 796-2825

ANALYTICAL RESULTS FOR
ENVIROCOMPLIANCE SERVICES, INC.
564 SR 523
CLOVIS, NM 88101-3231
PHONE: (505) 762-9674
FAX: (505) 762-3749

Receiving Date: 05/25/07
Reporting Date: 06/08/07
Project Number: DP-170
Project Name: SUN VALLEY DAIRY, LLC
Project Location: ANTHONY, NM

Sampling Date: 05/23/07, 05/24/07
Sample Type: WELL H_2O, WASTE H_2O
Sample Condition: COOL & INTACT
Sample Received By: MR
Analyzed By: RG, SN

LAB NUMBER	SAMPLE ID	TDS (mg/L)	Chlorides (mg/L)	TKN (mg/L)	NO_3-NO_2-N (mg/L)	
Date Analysis Batch Started:		05/29/07	05/31/07	06/04/07	05/29/07	
Time Analysis Batch Started:		10:00	9:15	8:40	13:00	
AL11832-1	MW 1	2,380	665	< 0.2 *	23.9	5.24
AL11832-2	MW 2	1,470	400	< 0.2 *	4.3	5.24
AL11832-3	MW 3	2,300	730	< 0.2 *	21.3	5.24
AL11832-4	MW 4	1,875	640	< 0.2 *	14.5	5.24
AL11832-5	MW 5	2,480	700	0.8	118.3	5.23
AL11832-6	MW 6-A	1,645	580	< 0.2 *	4.2	5.24
AL11832-7	MW 7	1,970	680	< 0.2 *	4.3	5.24
AL11832-8	MW 8	3,430	1,070	0.7	151.6	5.24
AL11832-9	MW 9	2,310	840	< 0.2 *	36.8	5.24
AL11832-10	MW 10	1,470	570	< 0.2 *	3.0	5.24
AL11832-11	MW 11	2,125	860	< 0.2 *	27.7	5.23
Blank		< 1	< 1	< 0.2	< 0.01	
Quality Control		1002	51	5.20	0.5012	
True Value QC		1000	50	5.00	0.5000	
% Instrument Accuracy		100	102	104	100	
% Extraction Accuracy		N/A	101	99	99	
Relative Percent Difference		1	0	1	1	
METHODS: EPA 600/4-79-020,		160.1	4500 B-Cl⁻	351.4	353.3	

* Less than the Minimum Detection Limit.

Mario Rodriguez
Mario Rodriguez, Director.

06-08-07
Date

highest GW MW-8

old lagoon

DP-170

Advanced Analysis, Inc.

5601 19th Street Lubbock, Texas 79407 P.O. Box 16652 Lubbock,Texas 79490
Tel: (806) 796-2805 Fax : (806) 796-2825

ANALYTICAL RESULTS FOR
ENVIROCOMPLIANCE SERVICES, INC.
564 SR 523
CLOVIS, NM 88101-3231
PHONE: (505) 762-9674
FAX: (505) 762-3749

Receiving Date: 05/25/07
Reporting Date: 06/08/07
Project Number: DP-170
Project Name: SUN VALLEY DAIRY, LLC
Project Location: ANTHONY, NM

Sampling Date: 05/23/07, 05/24/07
Sample Type: WELL H_2O, WASTE H_2O
Sample Condition: COOL & INTACT
Sample Received By: MR
Analyzed By: RG, SN

LAB NUMBER	SAMPLE ID	TDS (mg/L)	Chlorides (mg/L)	TKN (mg/L)	NO_3-NO_2-N (mg/L)	
Date Analysis Batch Started:		05/29/07	05/31/07	06/04/07	05/29/07	
Time Analysis Batch Started:		10:00	9:15	8:40	13:00	
AL11832-12	MW 12	1,585	575	< 0.2 *	23.4	5.23
AL11832-13	MW 13	2,120	620	< 0.2 *	104.5	5.24
AL11832-14	MW 14	1,530	640	< 0.2 *	0.71	5.24
AL11832-15	MW 15	1,565	580	< 0.2 *	13.3	5.23
AL11832-16	MW 16	1,265	500	< 0.2 *	1.3	5.23
AL11832-17	MW 17	5,370	1,375	0.3	156.5	5.23
AL11832-18	MW 18	1,930	720	< 0.2 *	17.8	5.23
AL11832-19	MW 19	1,980	640	< 0.2 *	66.7	5.23
AL11832-20	BH-B	2,420	650	< 0.2 *	125.6	5.23
AL11832-21	BH-C	855	230	< 0.2 *	40.5	5.23
AL11832-22	BH-D	2,600	710	0.2	143.6	5.23
AL11832-23	PWRS	9,000	2,325	120	0.14	5.24
Blank		< 1	< 1	< 0.2	< 0.01	
Quality Control		1002	51	5.20	0.5012	
True Value QC		1000	50	5.00	0.5000	
% Instrument Accuracy		100	102	104	100	
% Extraction Accuracy		N/A	101	99	99	
Relative Percent Difference		1	0	1	1	
METHODS: EPA 600/4-79-020,		160.1	4500 B-Cl⁻	351.4	353.3	

* Less than the Minimum Detection Limit.

Mario Rodriguez, Director.

06-08-07
Date

highest GW MW BHB
old LAA

DP-170

Recd 2-1-06

Advanced Analysis, Inc.

5601 19th Street Lubbock, Texas 79407 P.O. Box 16652 Lubbock,Texas 79490
Tel: (806) 796-2805 Fax : (806) 796-2825

ANALYTICAL RESULTS FOR
ENVIROCOMPLIANCE SERVICES, INC.
CLOVIS, NM 88101-1023
PHONE: (505) 762-9674

Receiving Date: 11/11/05
Reporting Date: 11/18/05
Project Number: DP-170
Project Name: SUN VALLEY DAIRY, LLC
Project Location: ANTHONY, NM

Sampling Date: 11/07/05, 11/08/05
Sample Type: WELL H_2O, WASTE H_2O
Sample Condition: COOL & INTACT
Sample Received By: MR
Analyzed By: RG, TE

LAB NUMBER	SAMPLE ID	TDS (mg/L)	Chlorides (mg/L)	TKN (mg/L)	NO_3-NO_2-N (mg/L)
Date Analysis Batch Started:		11/14/05	11/14/05	11/17/05	11/14/05
Time Analysis Batch Started:		9:55	13:15	9:25	13:00
AJ9827-1	MW 1	2,325	670	0.4	24.6
AJ9827-2	MW 2	1,440	470	0.8	7.1
AJ9827-3	MW 3	2,185	790	0.2	25.4
AJ9827-4	MW 4	1,910	600	0.2	24.8
AJ9827-5	MW 5	2,080	580	0.3	142.0
AJ9827-6	MW 6-A	1,545	555	< 0.2 *	5.0
AJ9827-7	MW 7	1,720	670	< 0.2 *	6.2
AJ9827-8	MW 8	2705	770	0.4	164.3
AJ9827-9	MW 9	2190	810	0.3	40.4
AJ9827-10	MW 10	1470	560	0.2	3.7
AJ9827-11	MW 11	1630	570	0.4	17.5
AJ9827-12	MW 12	1610	550	< 0.2 *	30.1
AJ9827-13	MW 13	2135	580	0.4	137.4
AJ9827-14	MW BH B	1990	580	0.2	114.9
AJ9827-15	MW BH C	2270	700	0.7	121.2
AJ9827-16	MW BH D	2435	745	0.7	177.3
Date Analysis Batch Finished:		11/15/05	11/14/05	11/17/05	11/14/05
Time Analysis Batch Finished:		9:35	15:15	18:10	16:55
Blank		< 1	< 1	< 0.2	< 0.01
Quality Control		998	50	4.60	0.3063
True Value QC		1000	50	5.00	0.3000
% Instrument Accuracy		100	100	92	102
% Extraction Accuracy		N/A	100	96	104
Relative Percent Difference		0	1	3	11
METHODS: EPA 600/4-79-020,		160.1	4500 B-Cl⁻	351.4	353.3

* Less than the Minimum Detection Limit.

Mario Rodriguez

Mario Rodriguez, Director.

11/28/05

Date

Highest GW- MWBHC
old LAA